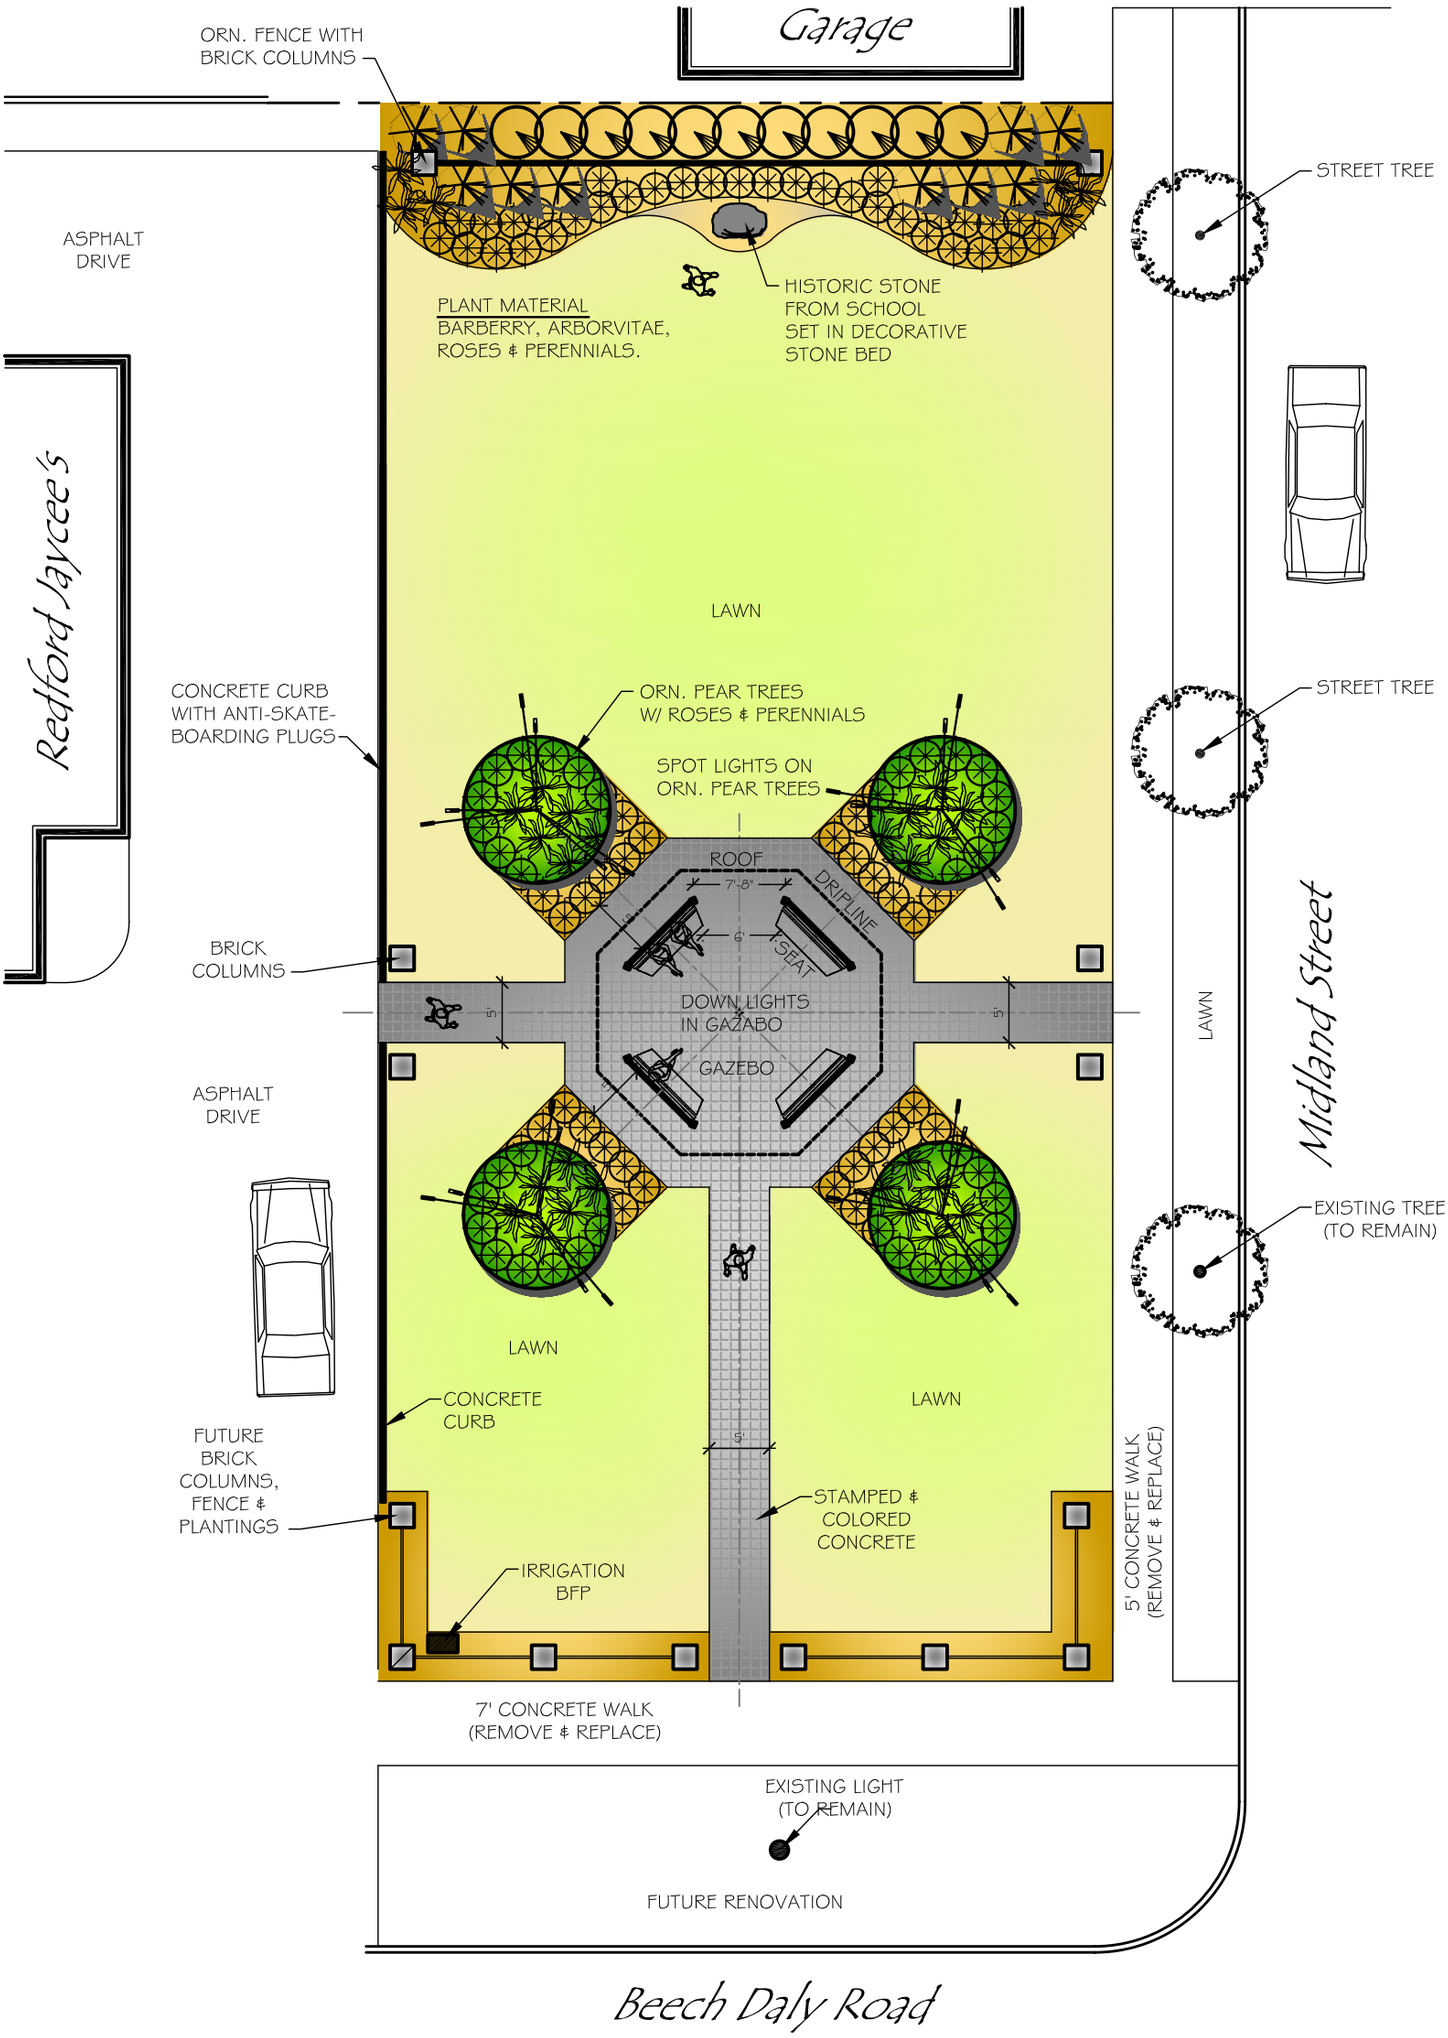
Garage
ORN. FENCE WITH BRICK COLUMNS
ASPHALT DRIVE
PLANT MATERIAL
BARBERRY, ARBORVITAE, ROSES & PERENNIALS.
HISTORIC STONE FROM SCHOOL SET IN DECORATIVE STONE BED
STREET TREE
Redford Jaycee's
LAWN
CONCRETE CURB WITH ANTI-SKATE-BOARDING PLUGS
ORN. PEAR TREES W/ ROSES & PERENNIALS
SPOT LIGHTS ON ORN. PEAR TREES
STREET TREE
ROOF
7'-8"
DRIPLINE
6'
SEAT
BRICK COLUMNS
5'
DOWN LIGHTS IN GAZABO
5'
GAZEBO
LAWN
Midland Street
ASPHALT DRIVE
EXISTING TREE (TO REMAIN)
LAWN
CONCRETE CURB
LAWN
5'
FUTURE BRICK COLUMNS, FENCE & PLANTINGS
STAMPED & COLORED CONCRETE
5' CONCRETE WALK (REMOVE & REPLACE)
IRRIGATION BFP
7' CONCRETE WALK (REMOVE & REPLACE)
EXISTING LIGHT (TO REMAIN)
FUTURE RENOVATION
Beech Daly Road